
SEE SHEET 5 FOR NOTES, LINE AND CURVE DATA

LEGEND

- ● #5 REBAR SET
- ○ IRON PIN FOUND
- ⊙ POINT

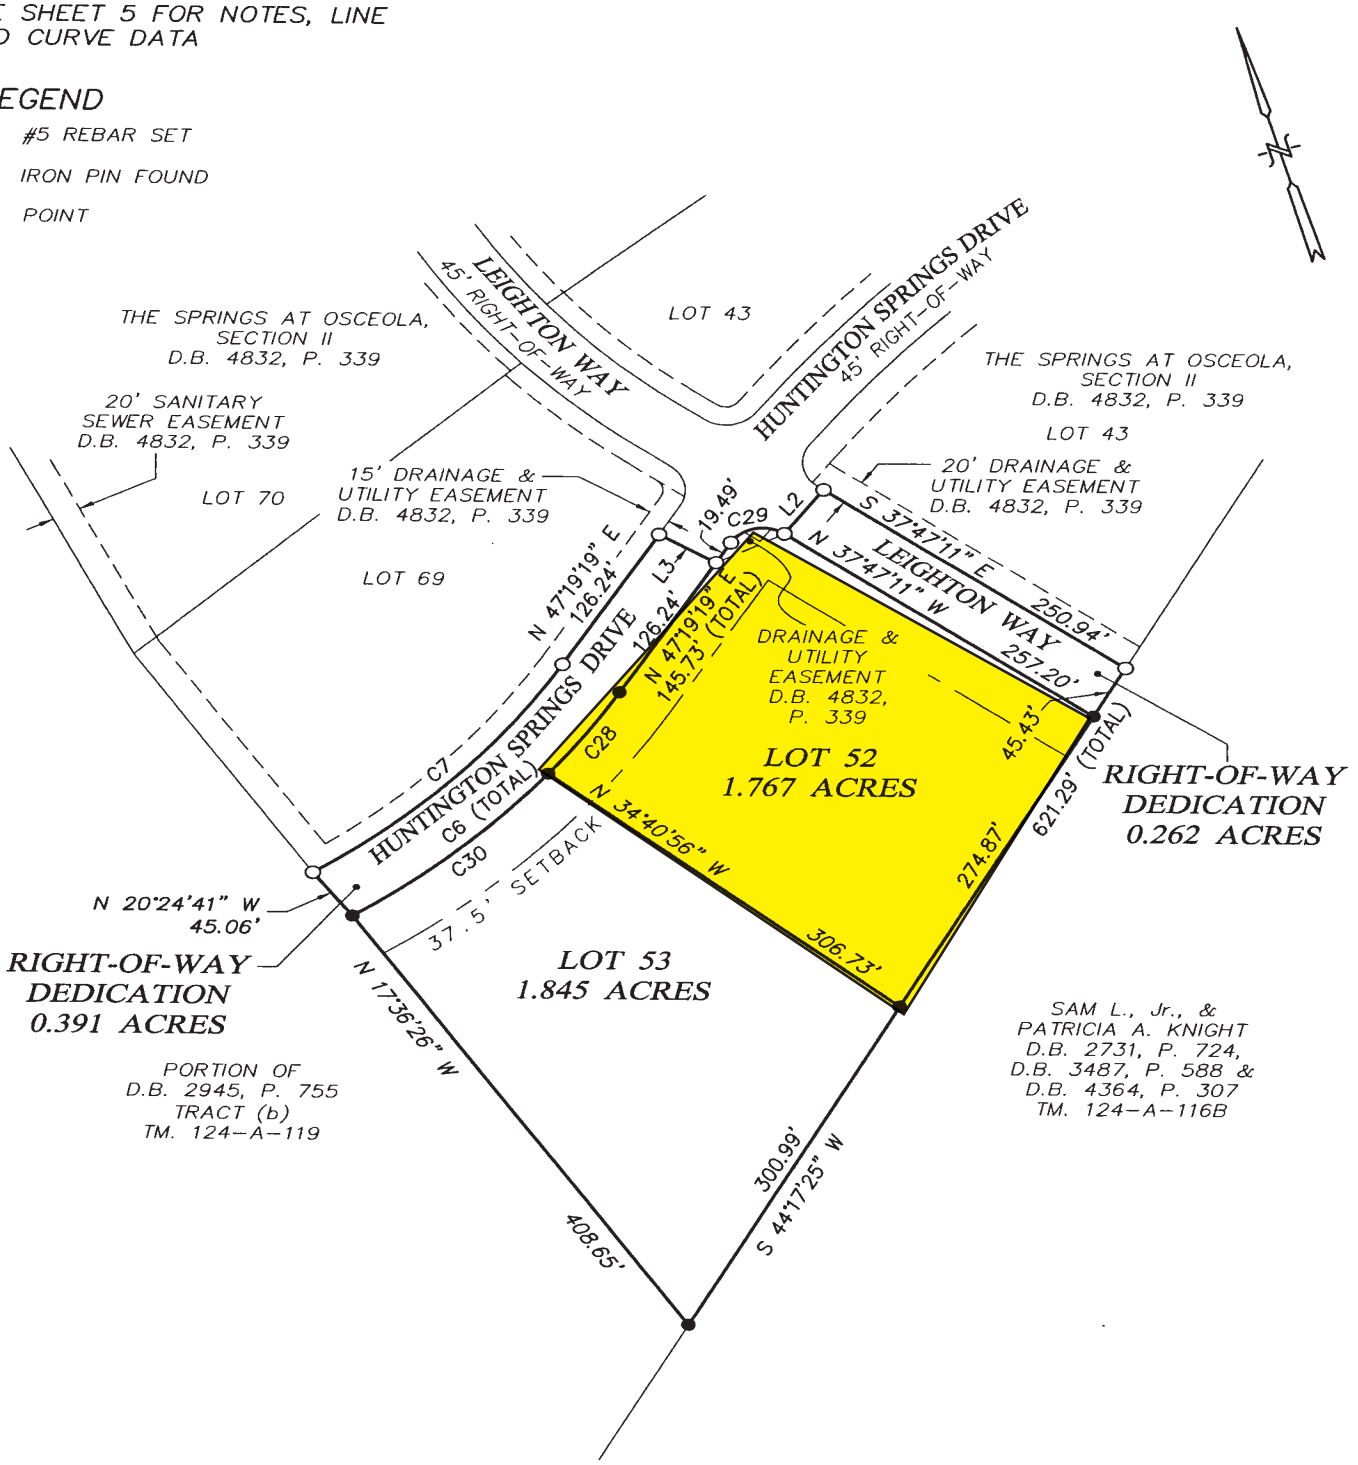

SCALE 1" = 100'

JANUARY 4, 2017

VALLEY | ENGINEERING
IDEAS MADE REAL

3231 PEOPLES DRIVE
HARRISONBURG, VIRGINIA 22801
TELEPHONE (540) 434-6365 OR (800) 343-6365
FAX (540) 432-0685
www.valleyesp.com

8917-1E.DWG

0' 100' 200' 300'

COMMONWEALTH OF VIRGINIA
1/04/17
JEFFREY S. SIMMONS
Lic. No. 002468
LAND SURVEYOR

FILE No. 8917-1, EXP. No. 8917-1